REVISION No. 2

MATCH LINE. SEE DWG E-6 FOR CONTINUATION

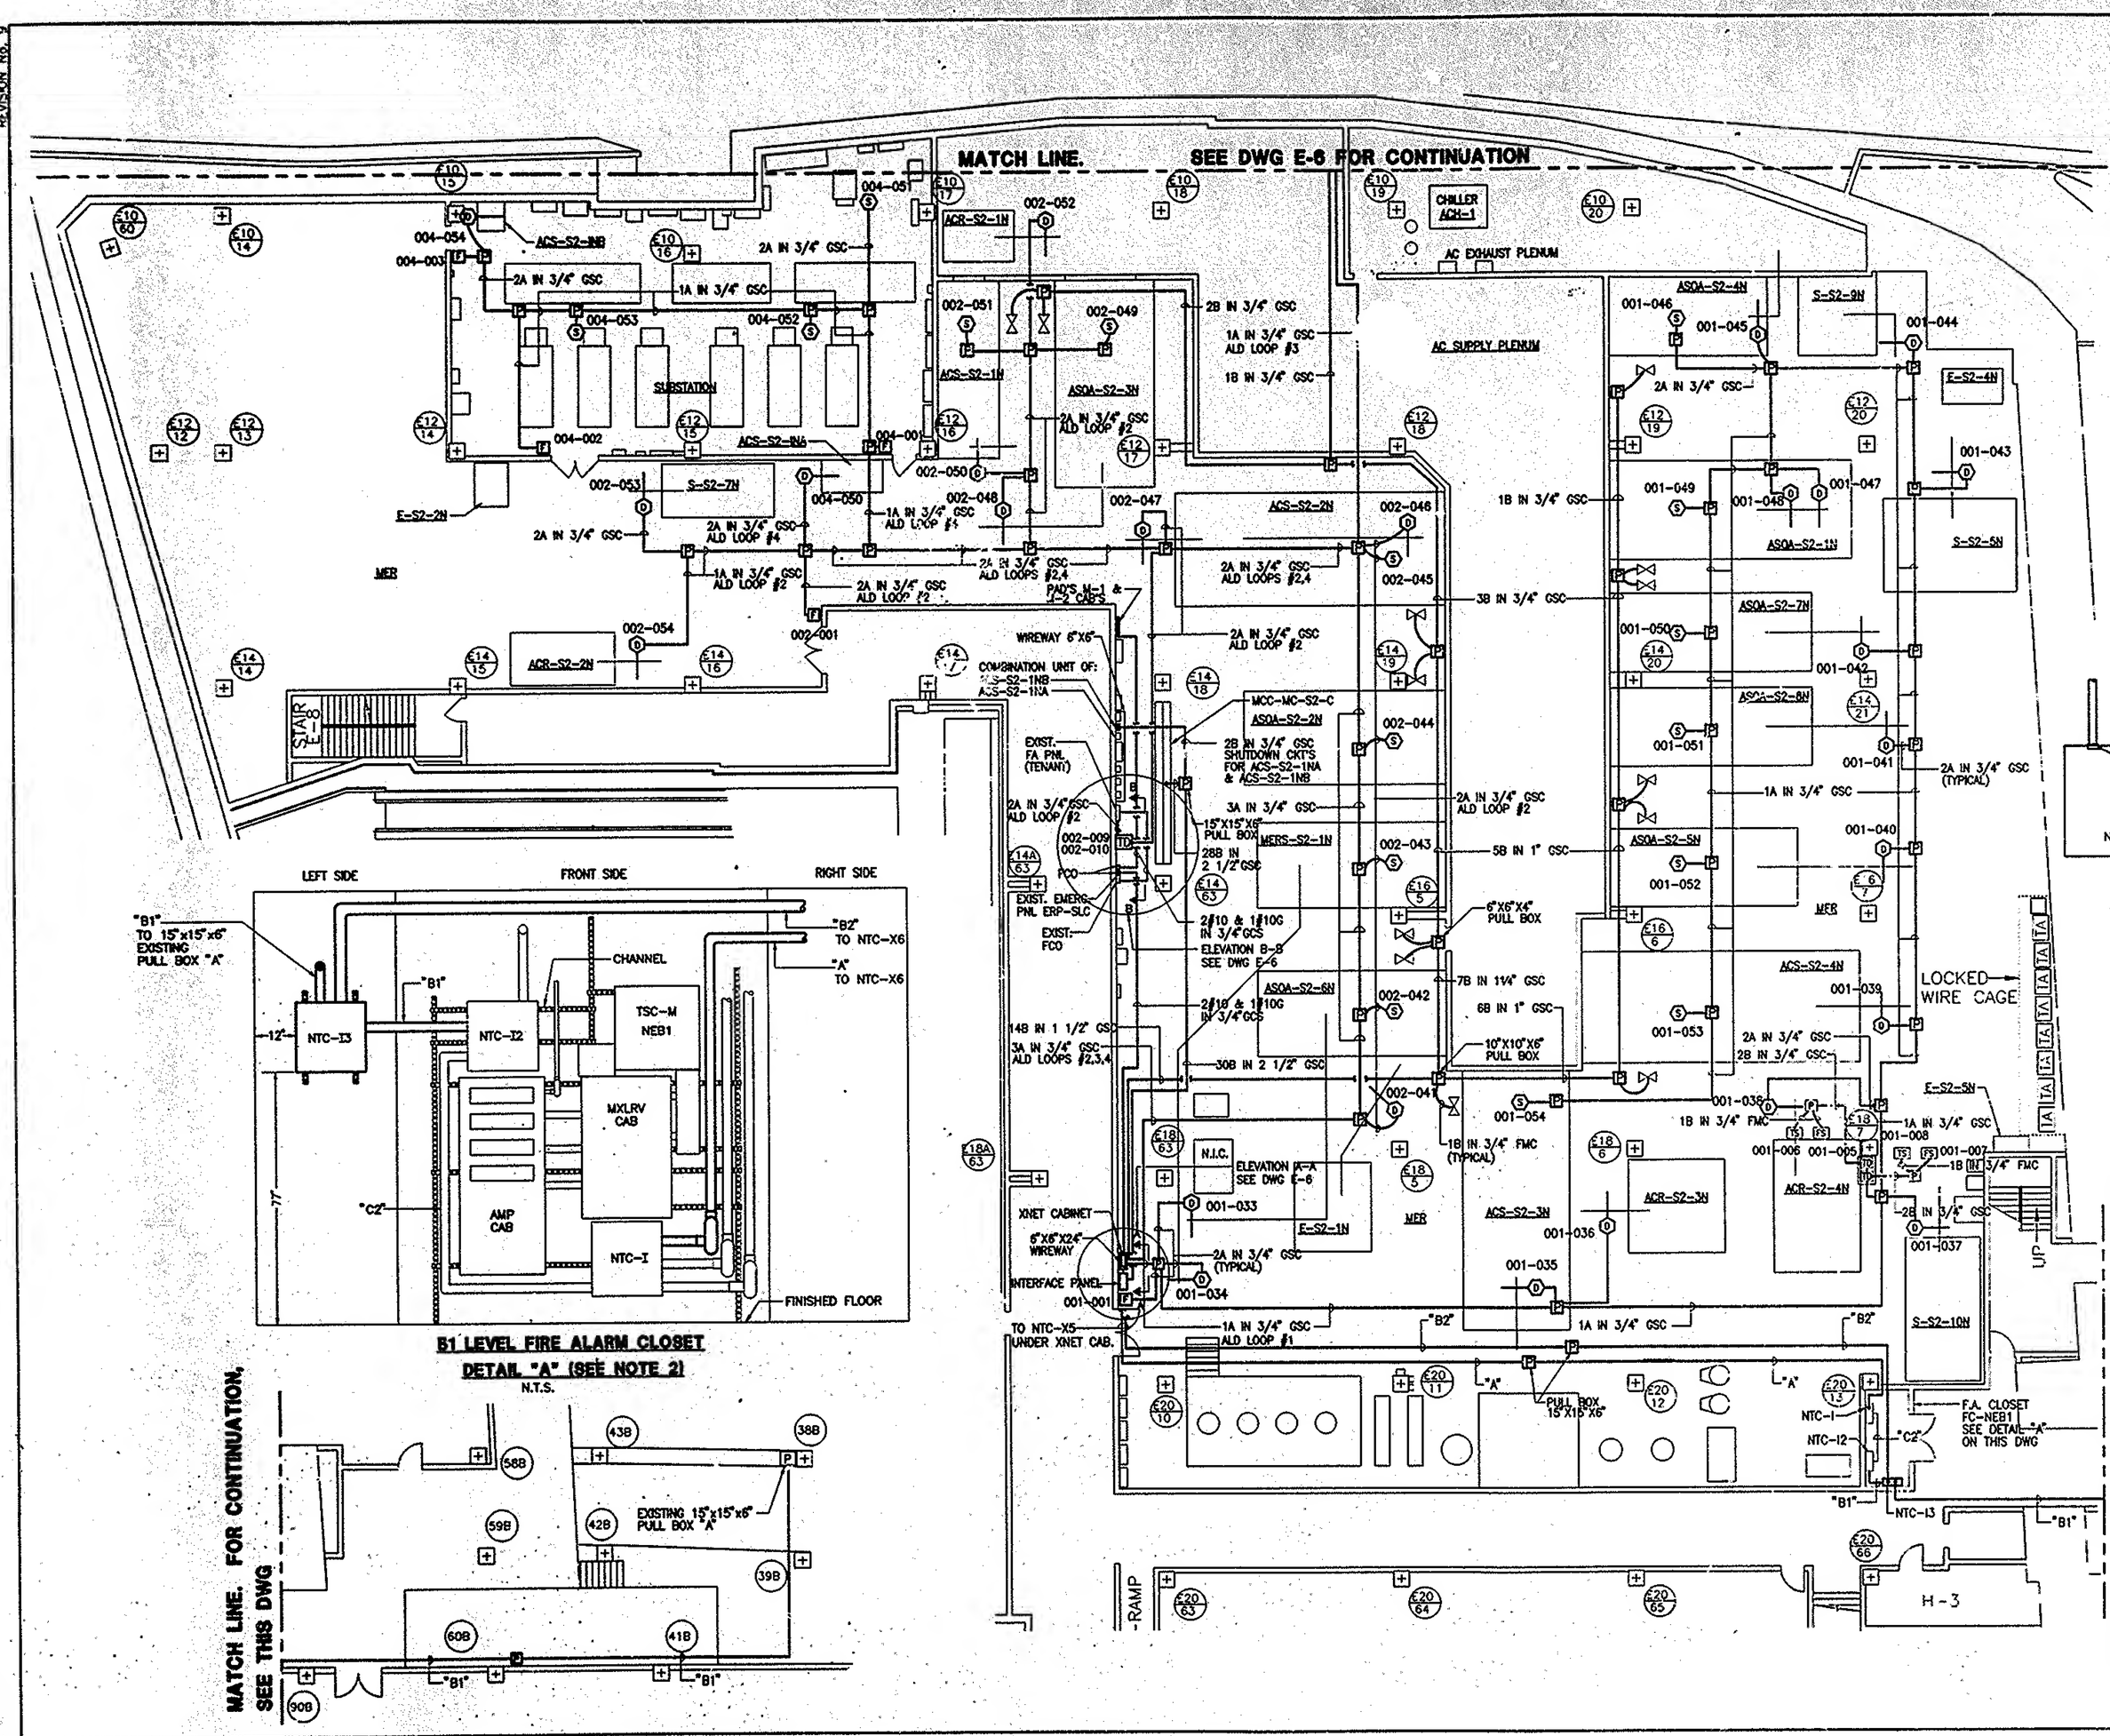

B1 LEVEL FIRE ALARM CLOSET

DETAIL "A" (SEE NOTE 2)

N.T.S.

MATCH LINE. FOR CONTINUATION, SEE THIS DWG

FILE NAME: Y:\Wtc-861.571\5WTC\E-05.dwg plotted on 5/6/1999 by BROYZMAN